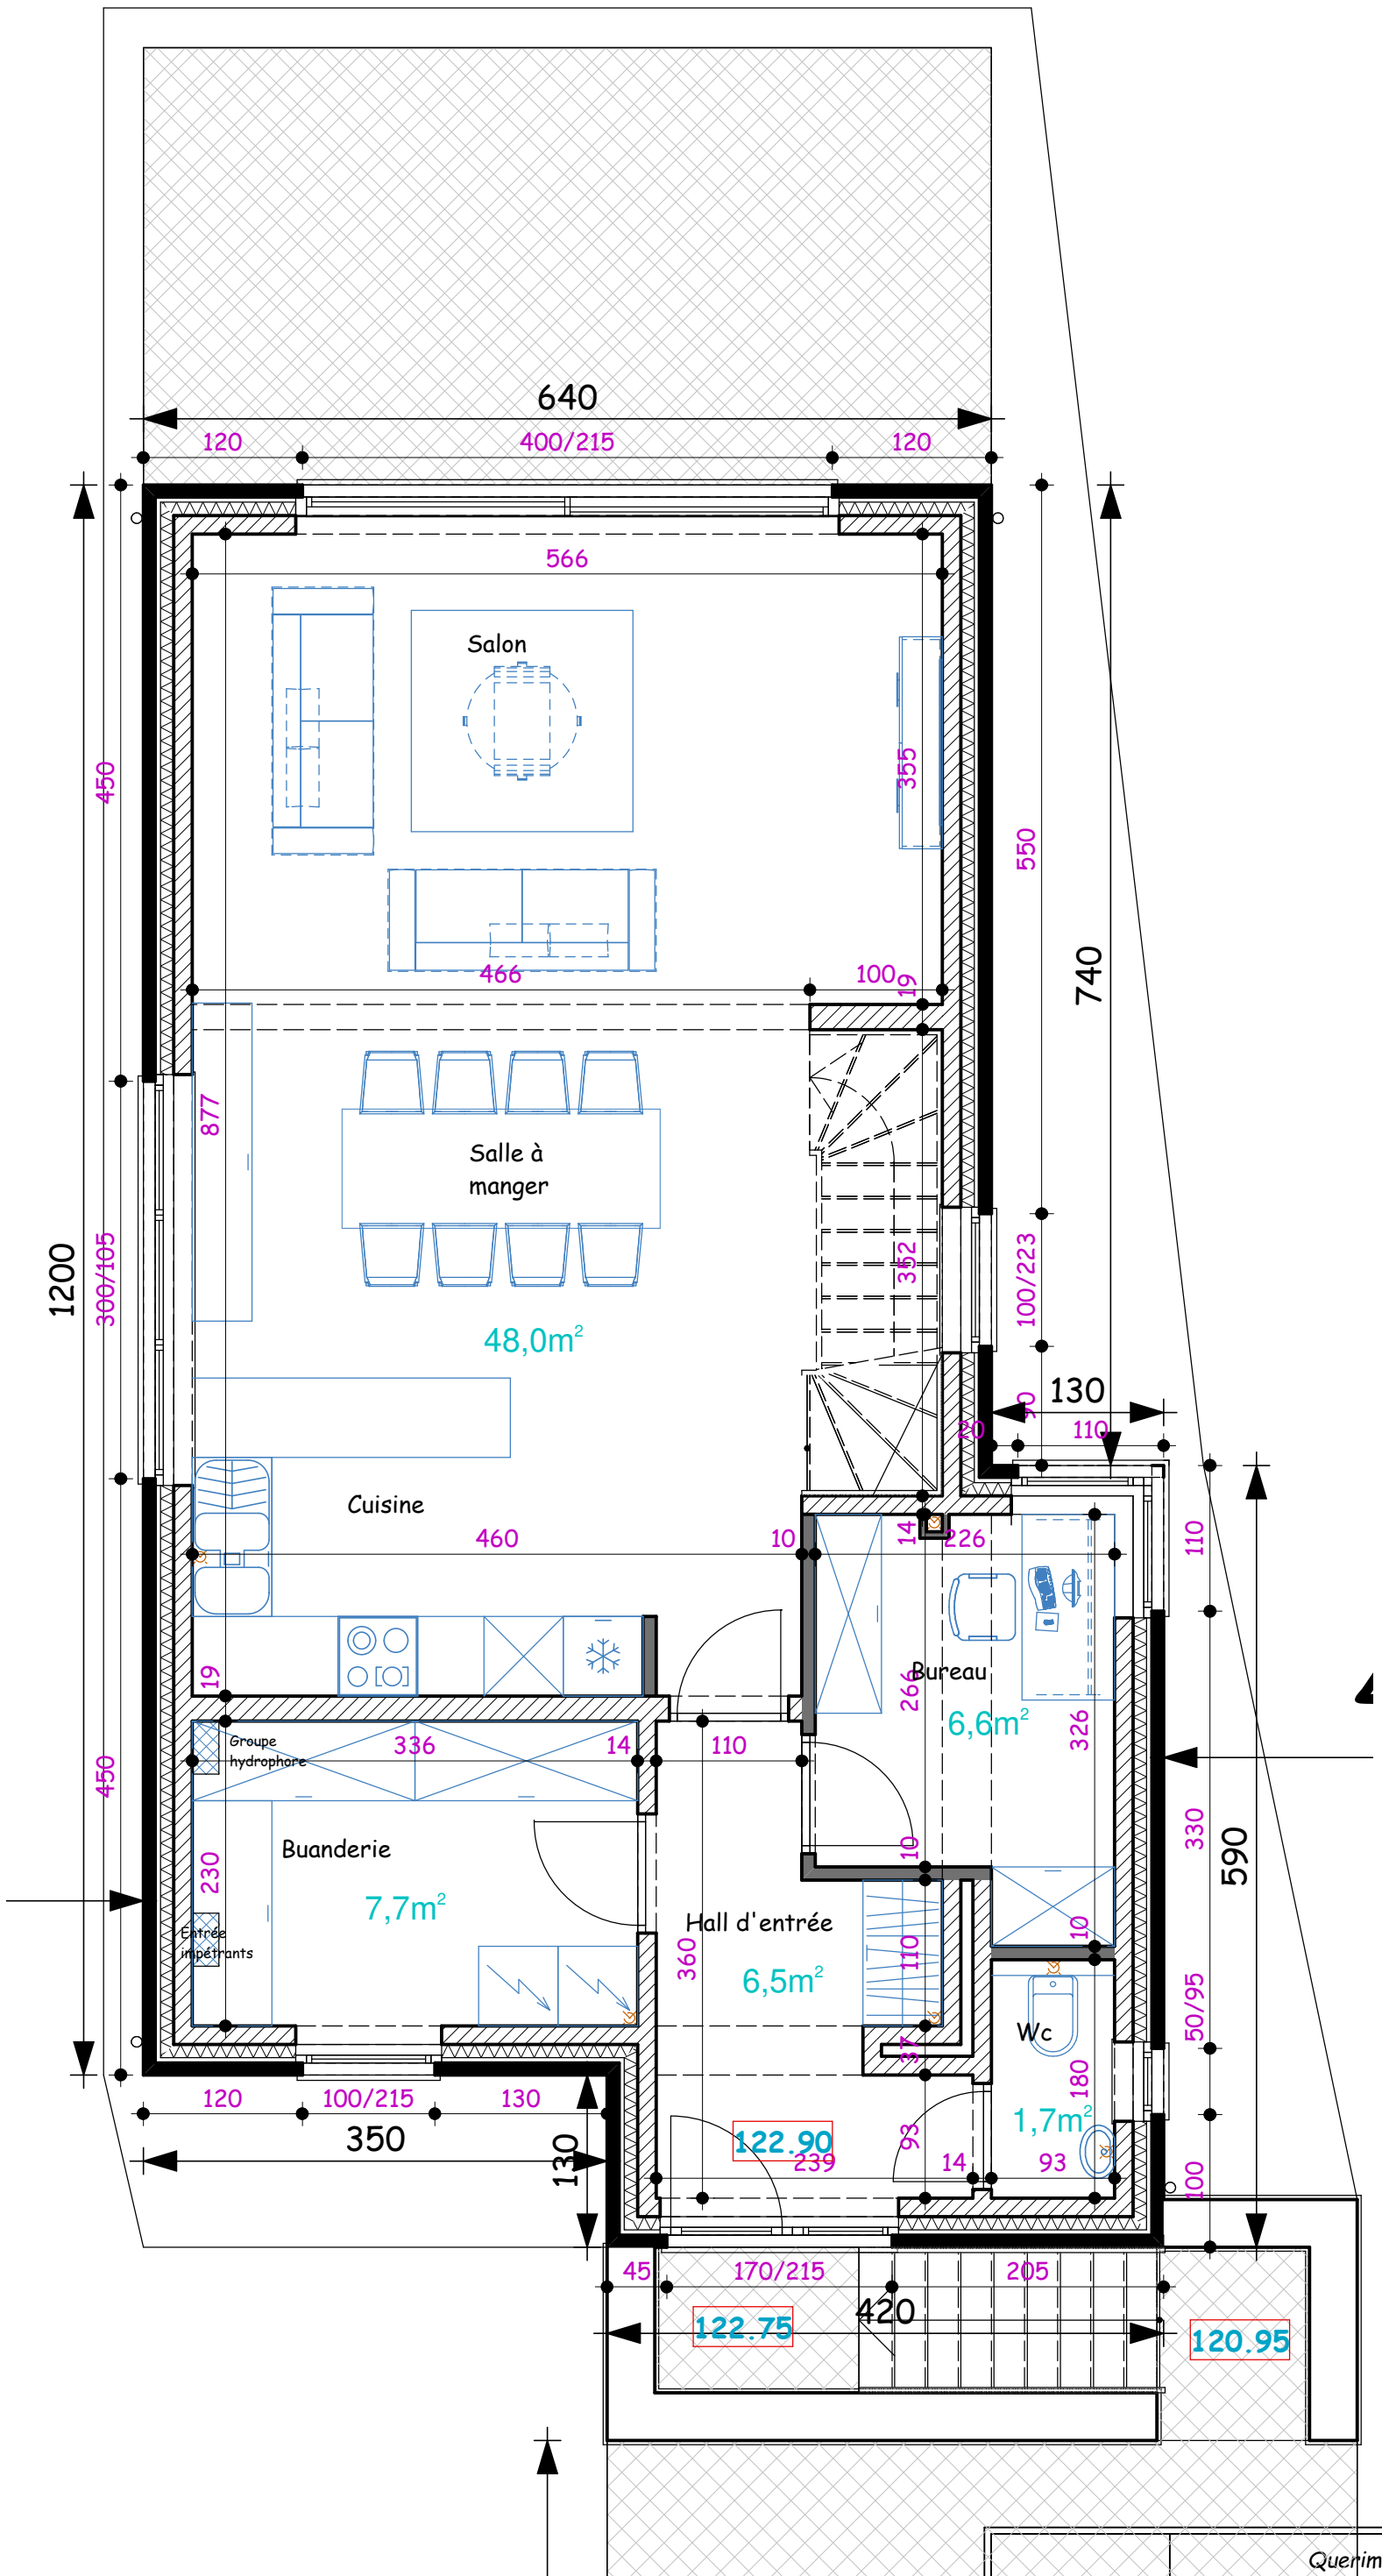

Querimmo Promotion

REZ-DE-CHAUSSEE 1/50

6